


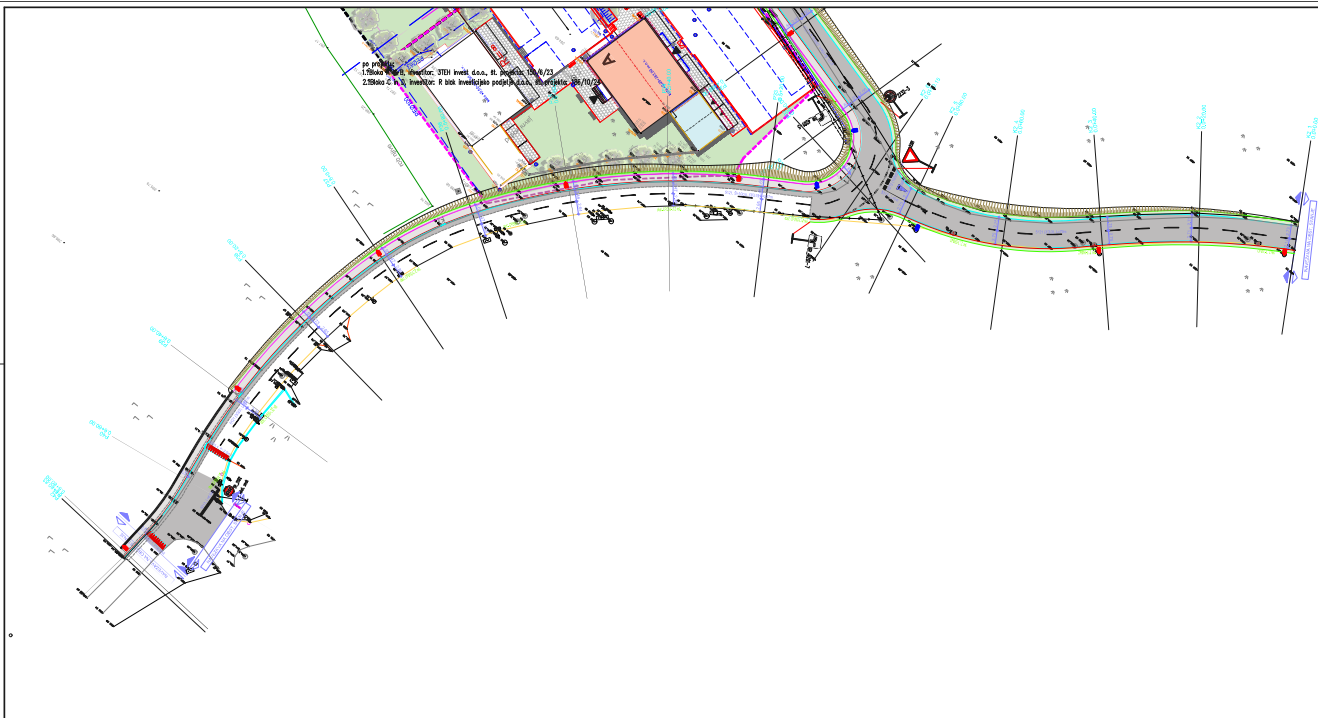




Tabeleni prikaz prometne signalizacije in opreme





OPREMA, na kateri je potrebno postaviti na gradbišču




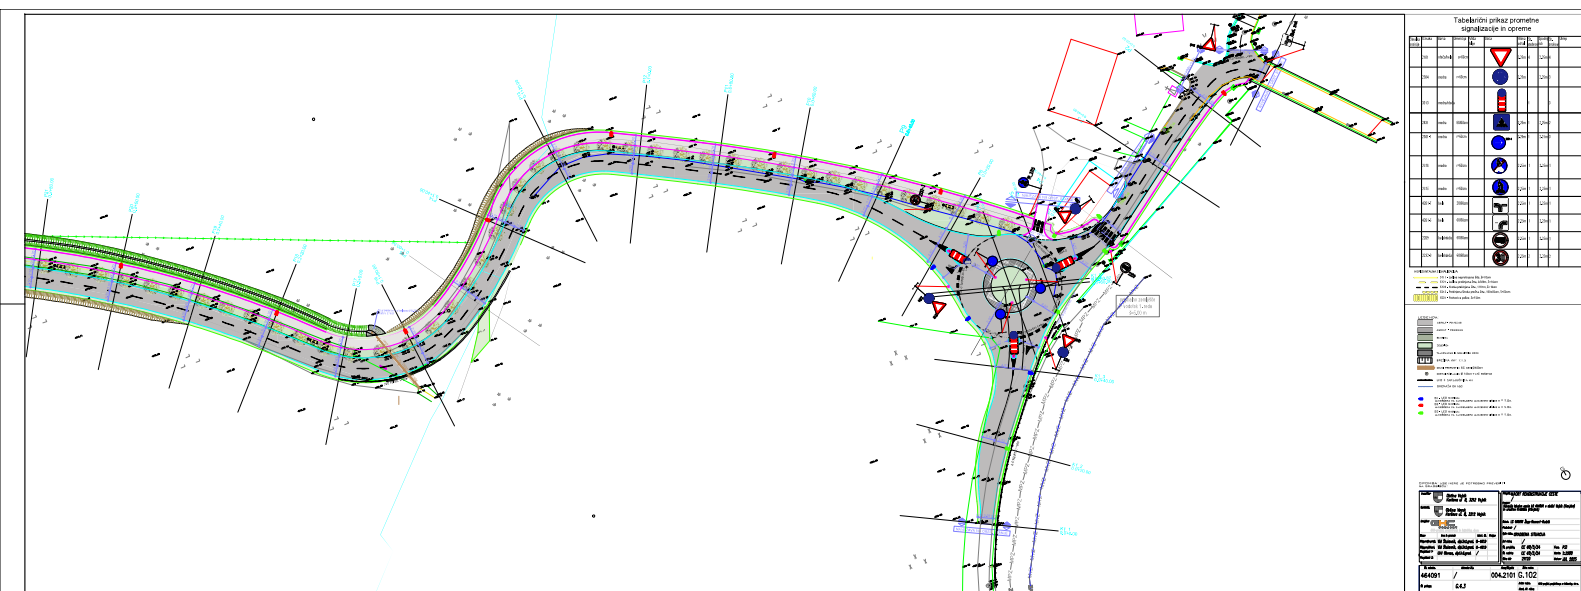

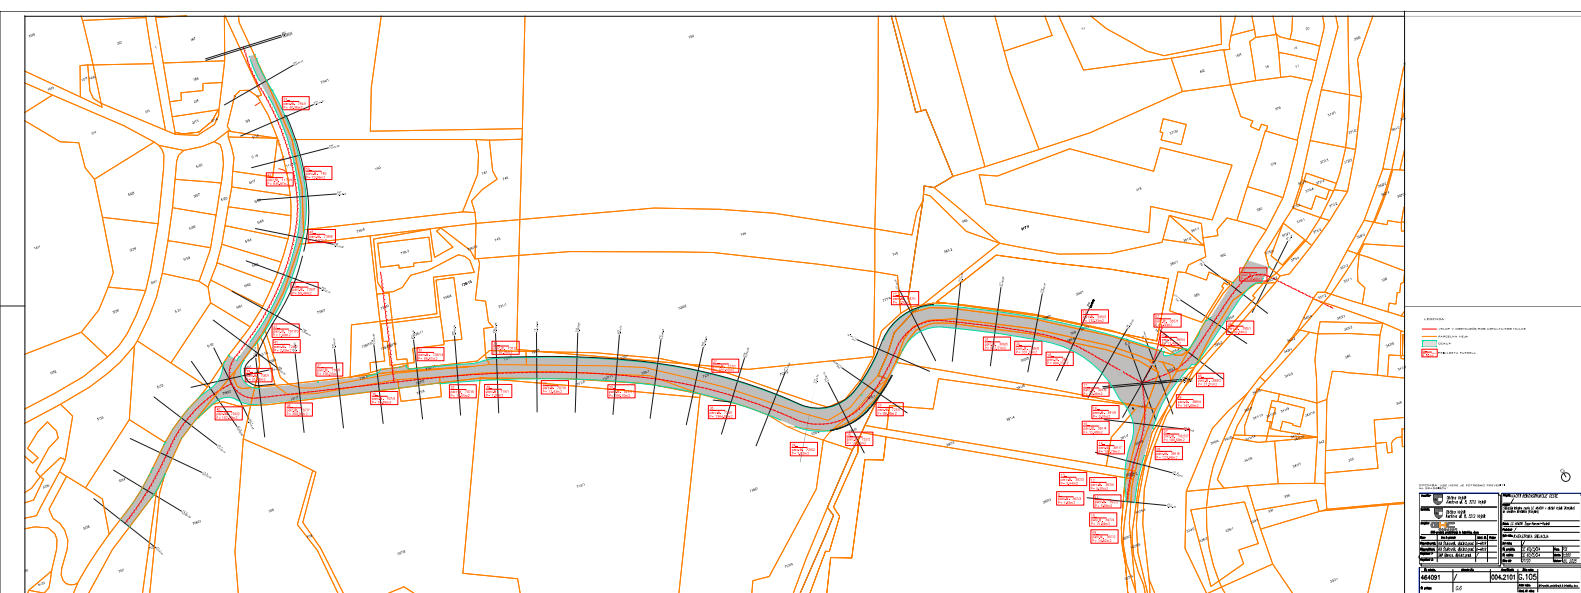

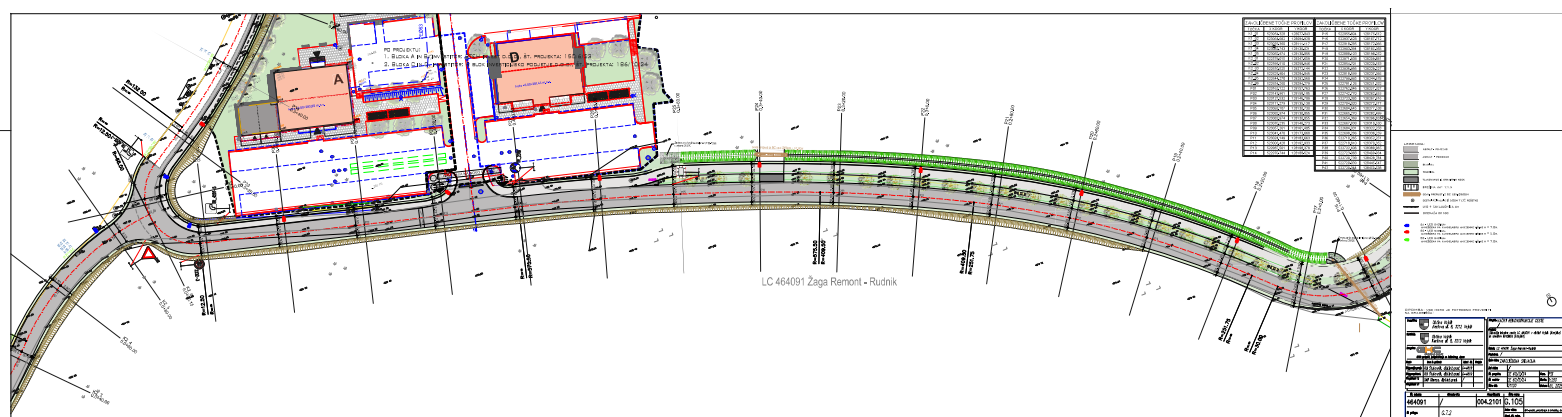

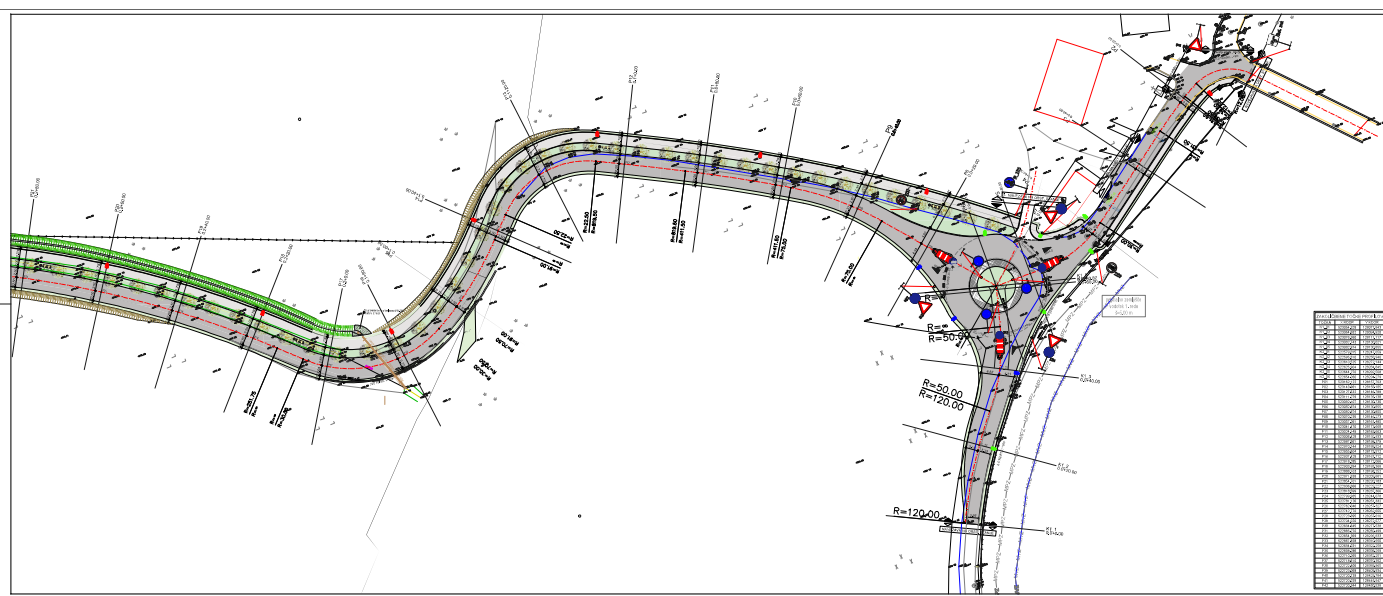










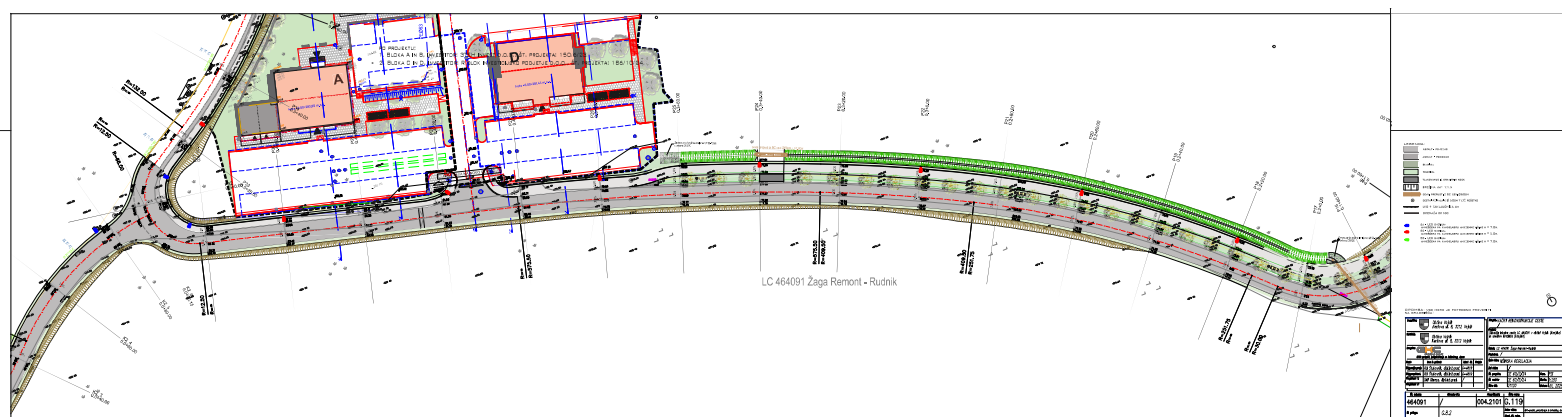

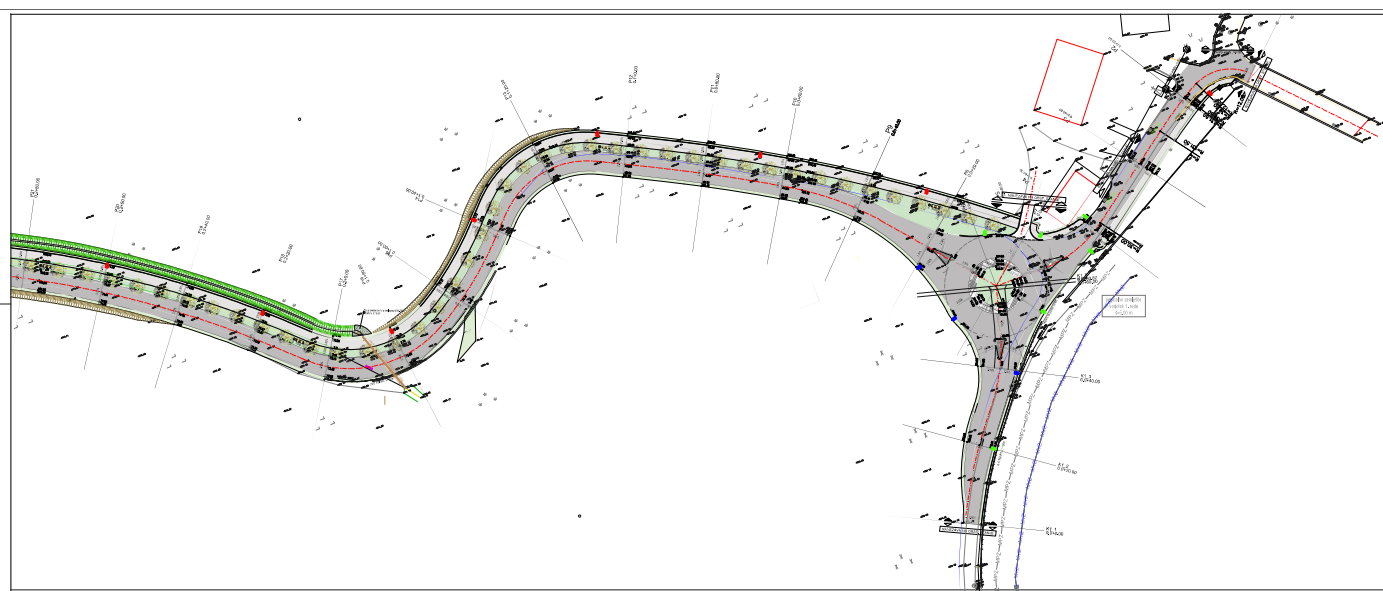


